


Plan


Scale: 1:70

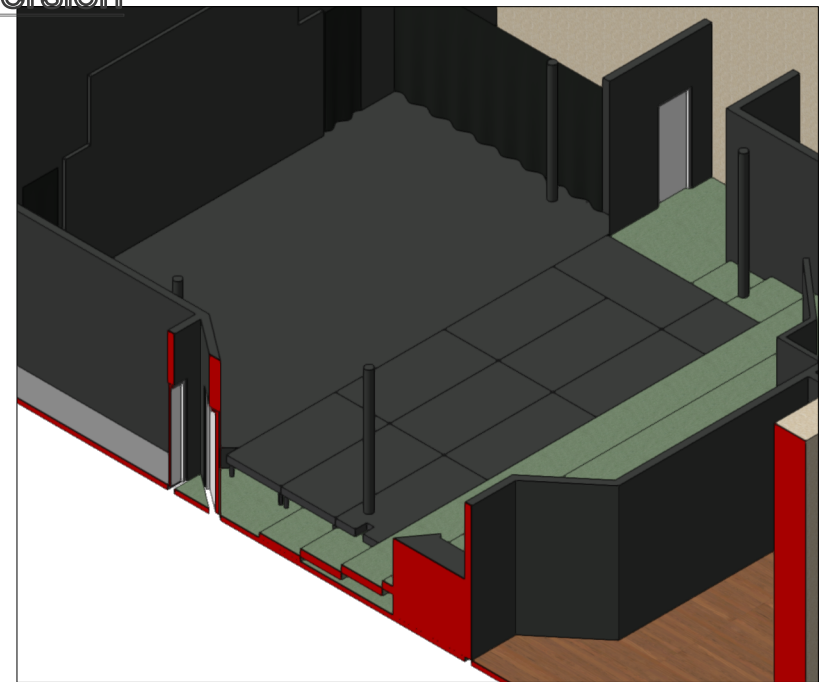


Isometric View

Scale: 1:120

Show Name		
Conversion		
Title	Drawn By	Date
Full Stage Conversion	Leon Lee	29/10/2025
Venue		
Bedlam Theatre		


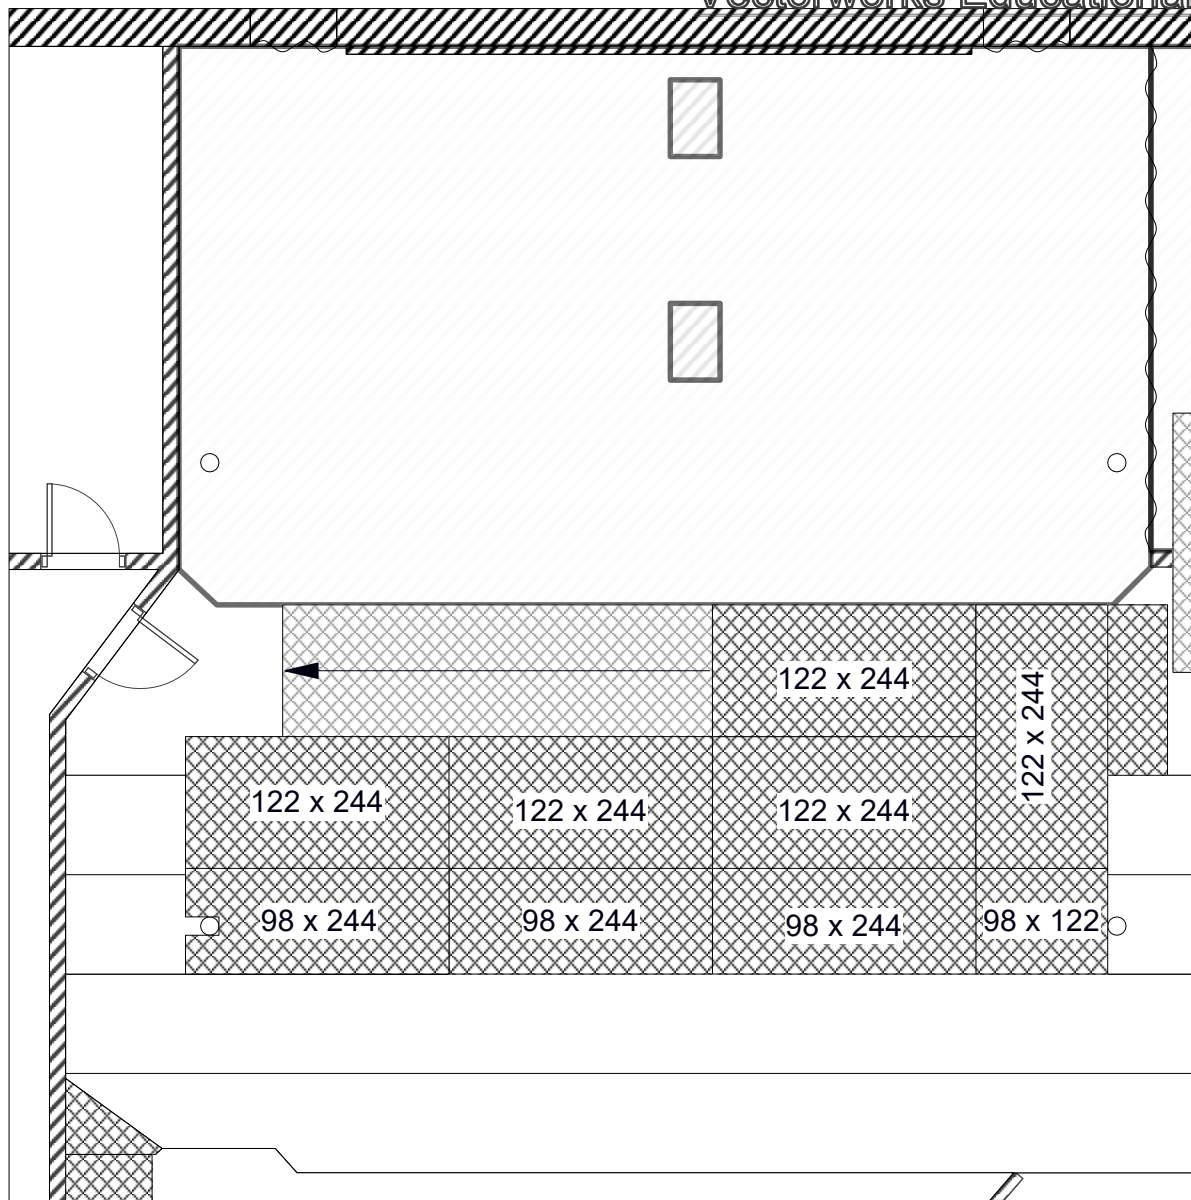


1 **Plan**  
Scale: 1:70

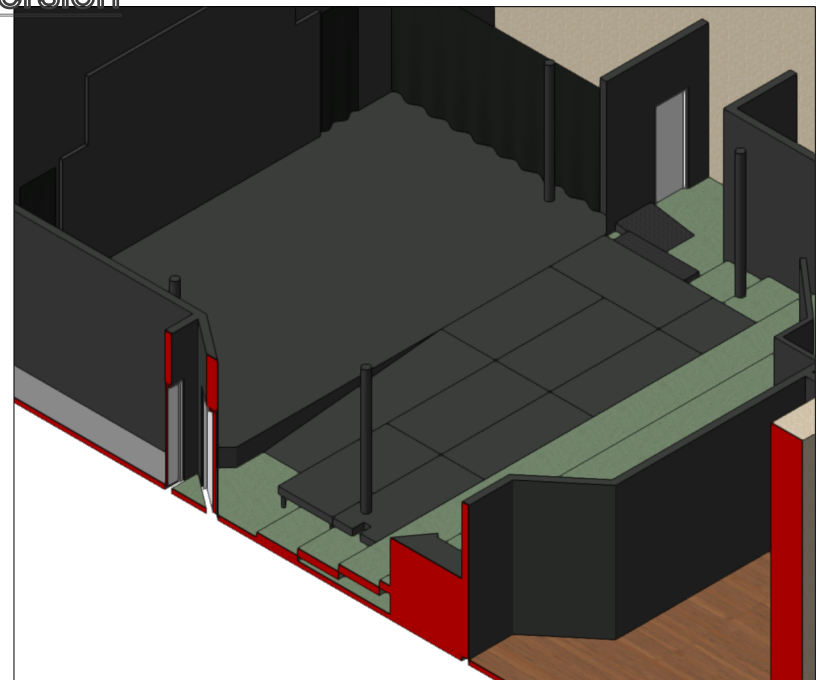

2 **Isometric View**  
Scale: 1:120

Show Name Conversion		
Title Road Conversion	Drawn By Leon Lee	Date 29/10/2025
Venue Bedlam Theatre		

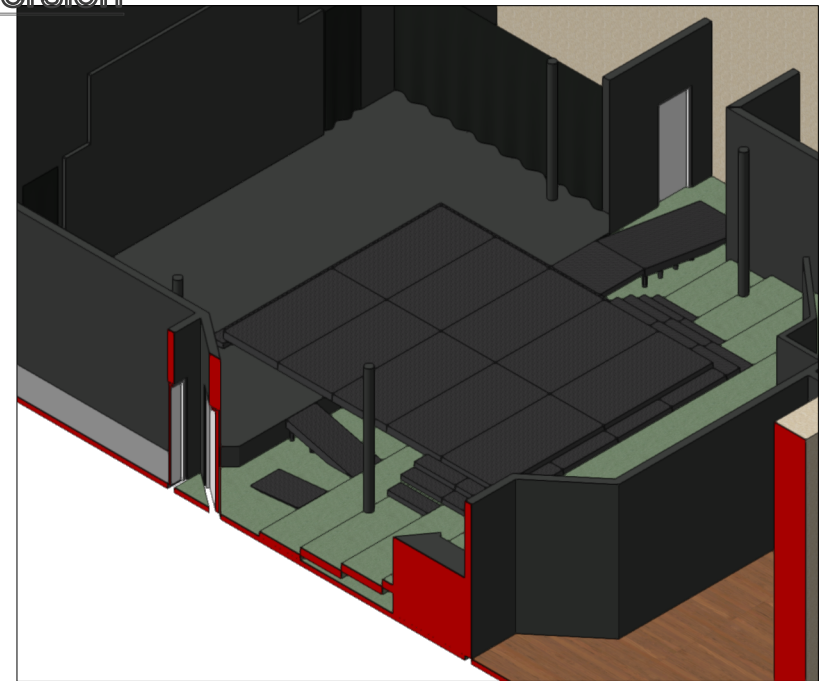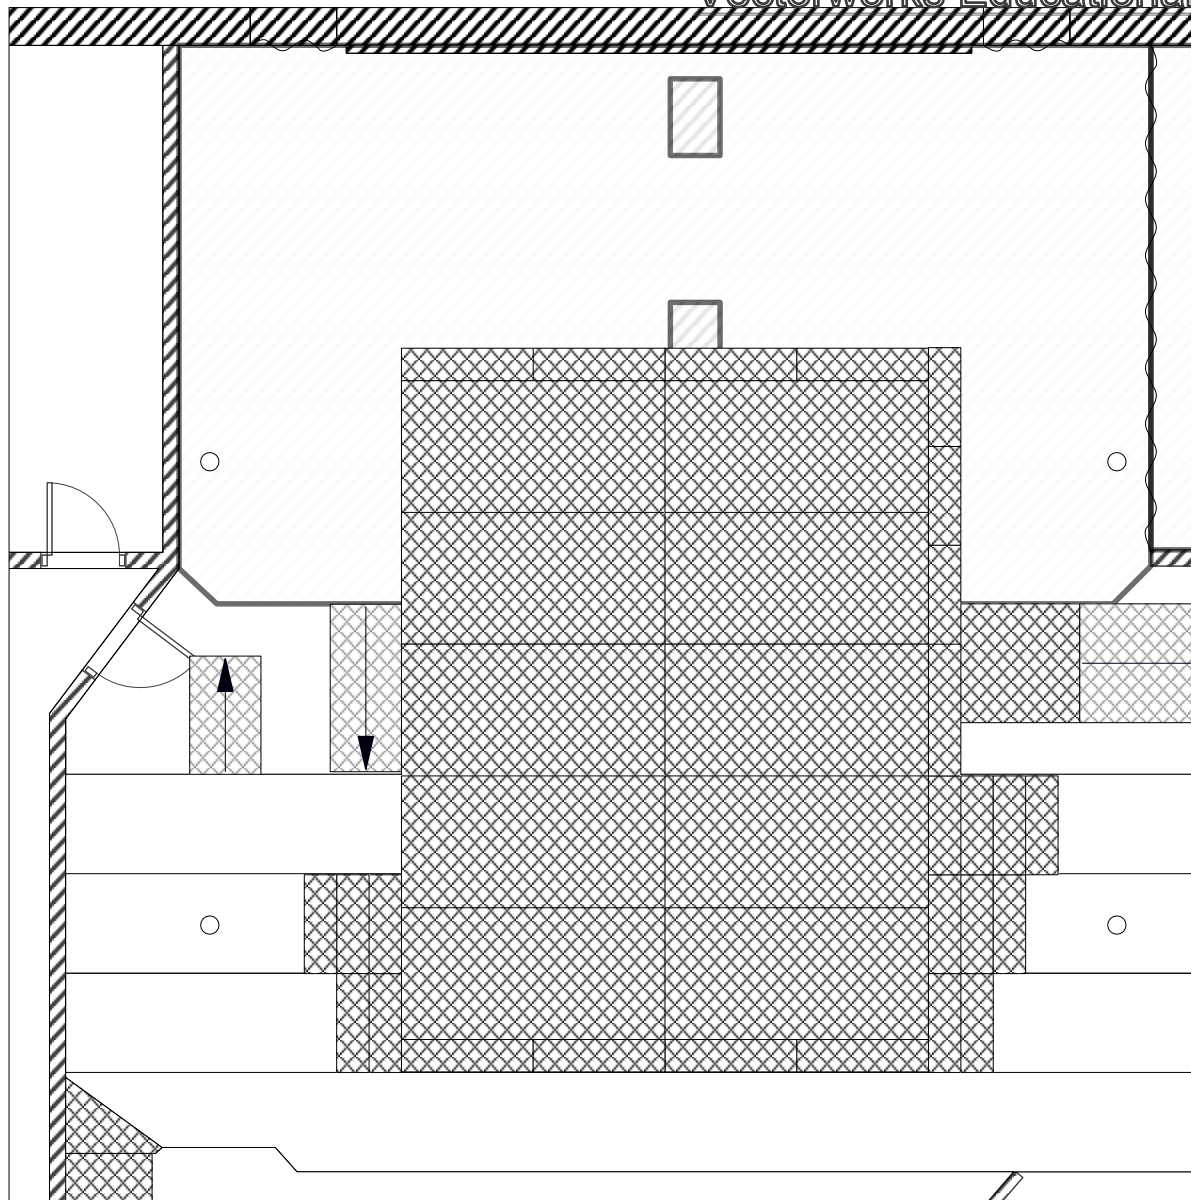

4

**Isometric View**

Scale: 1:120

3

**Plan**

Scale: 1:70

Show Name		
Conversion		
Title	Drawn By	Date
Pippin Conversion	Leon Lee	29/10/2025
Venue		
Bedlam Theatre		