



1 Stage
Scale: 1:110

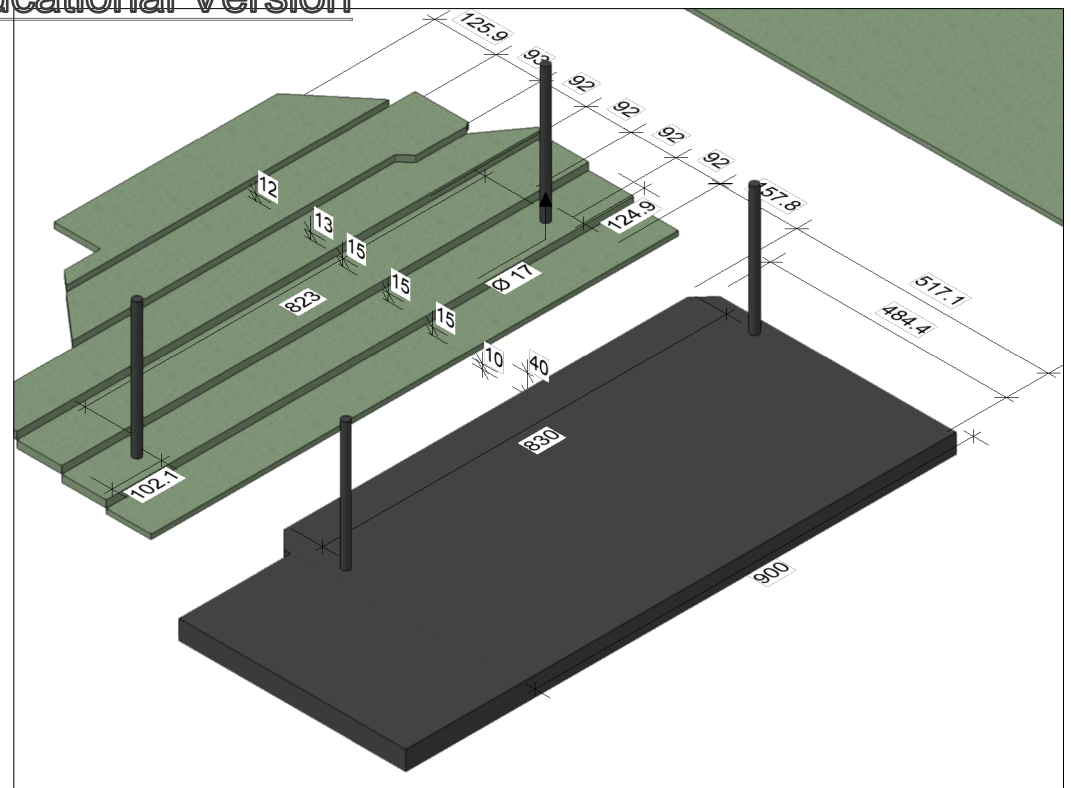

3 Stage Isometric
Scale: 1:110

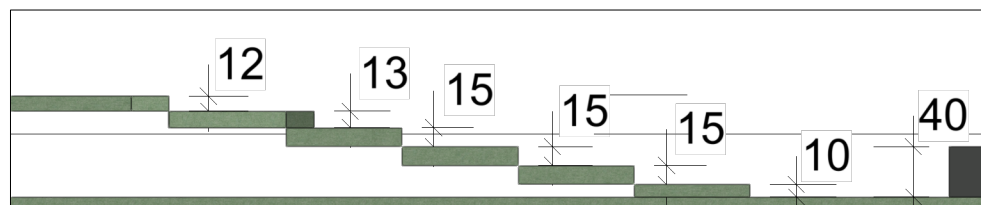

Show Name Bedlam Theatre		
Title Stage Dimensions	Drawn By Leon Lee	Date 03/11/2024
Venue Bedlam Theatre		